Name of Work: Construction of Concrete Road and Asphalting in Thindlu Village in Ward No. 09 Vidyaranyapura Sub Division.

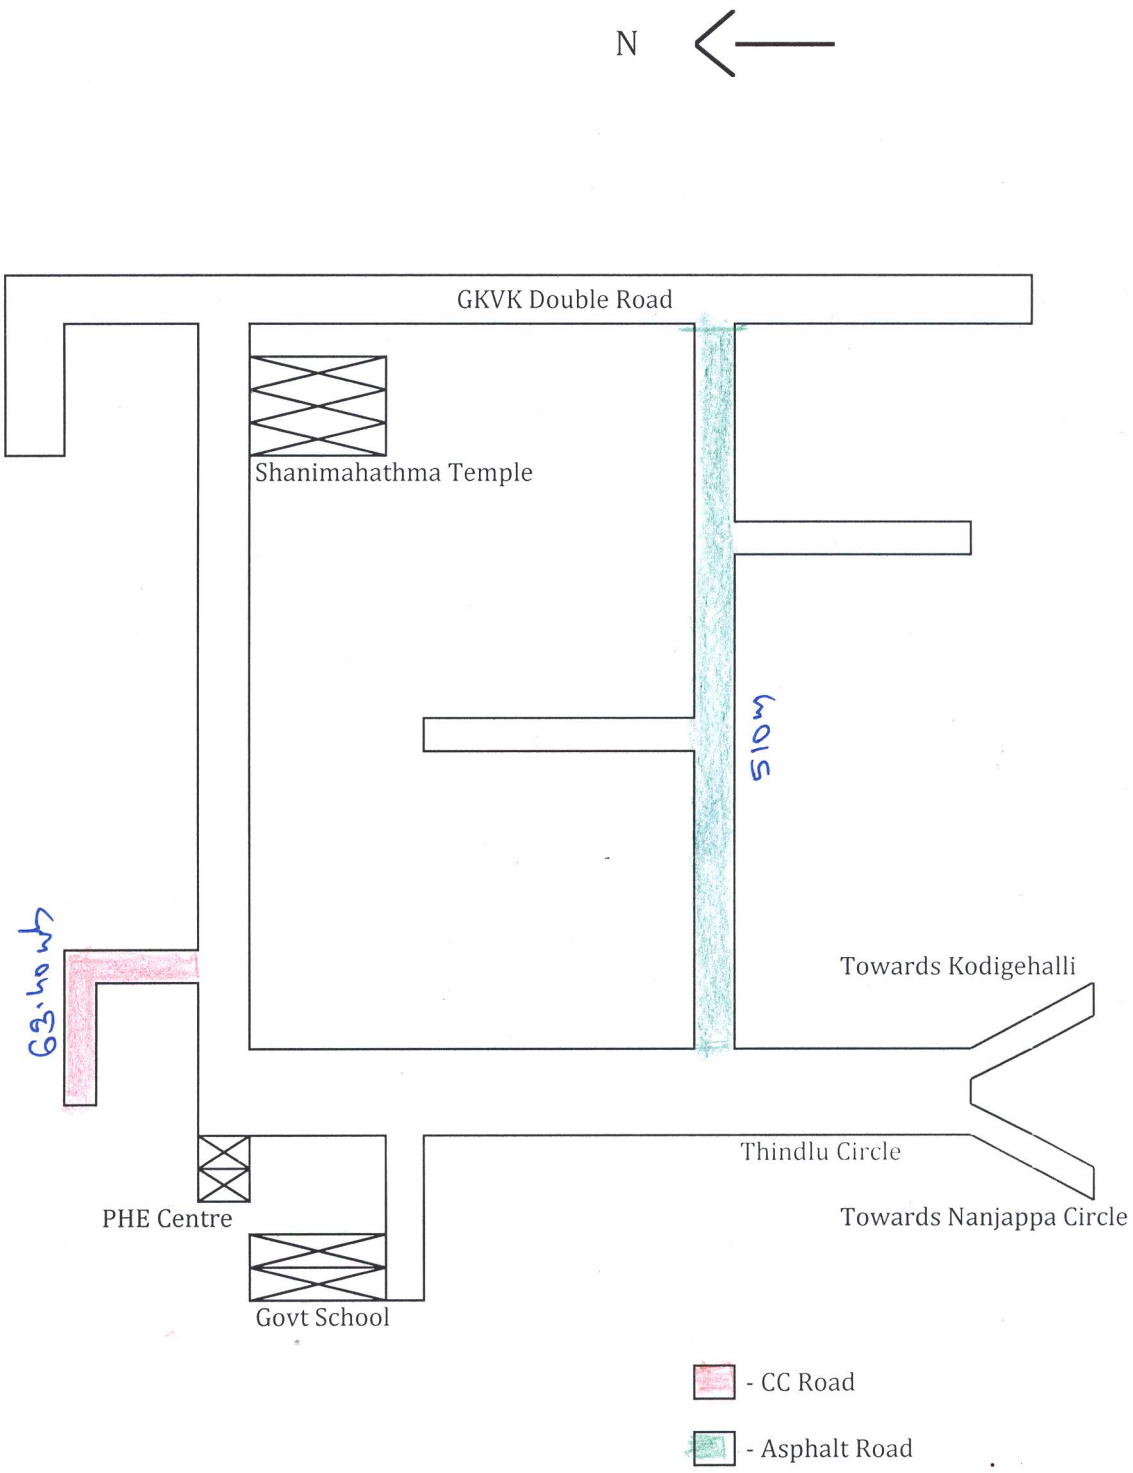

Assistant Engineer
WardNo. 09

Assistant Executive Engineer
Vidyaranyapura Sub Division